


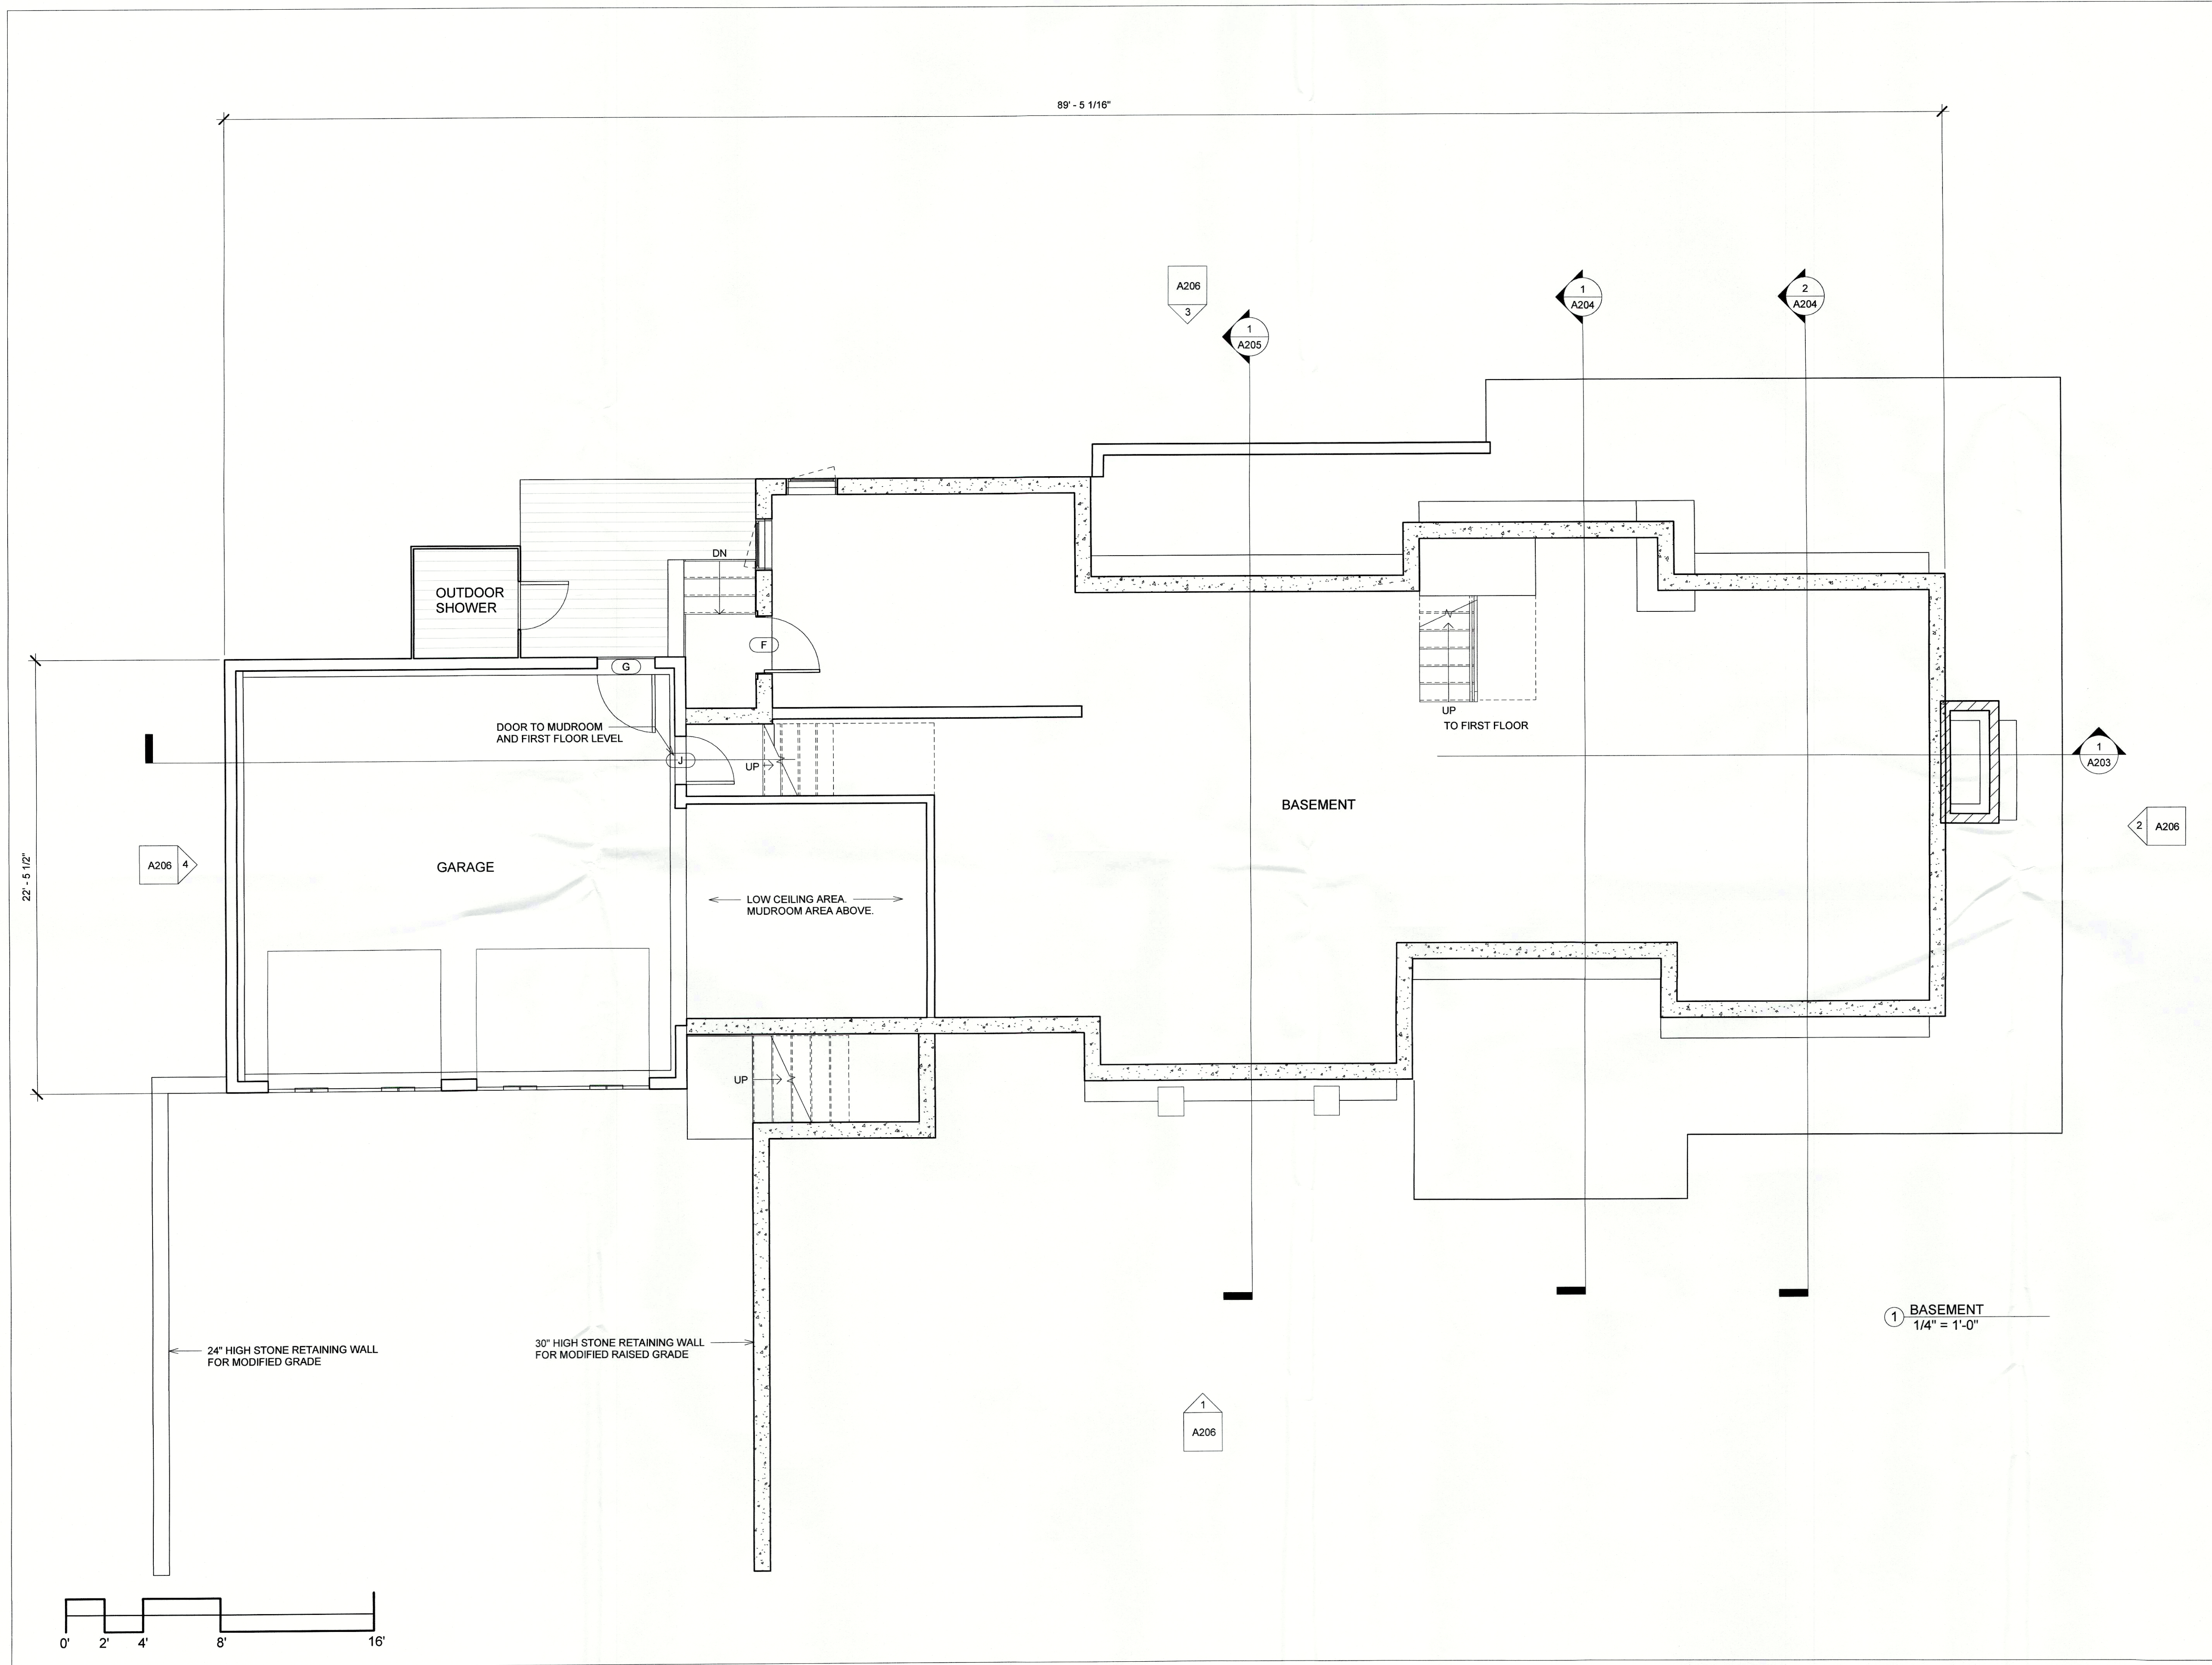

HOADLEY MARTINEZ ARCHITECTS
AND PLANNERS, INC

3 STAGECOACH WAY
COHASSET, MA 02025

PH 781 383 0188

WWW.HOADLEYMARTINEZ.COM

PERMIT SET

No.	Description	Date



DEVIN RESIDENCE
46 SUMMIT AVE, HULL MA 02045

BASEMENT

Project Number	Project Number
Date	Issue Date
Drawn By	Author
Checked By	Checker

A100

Scale	1/4" = 1'-0"
-------	--------------

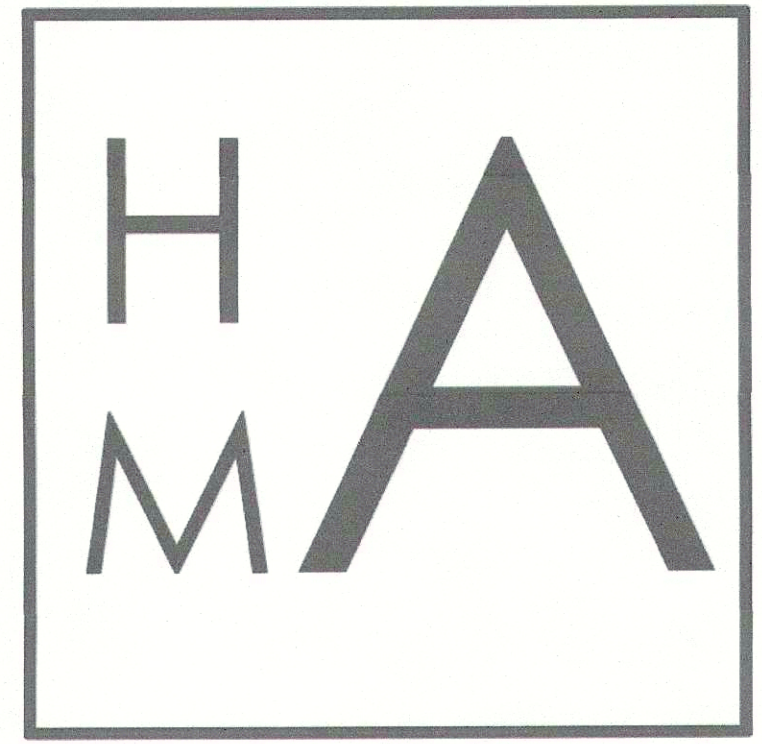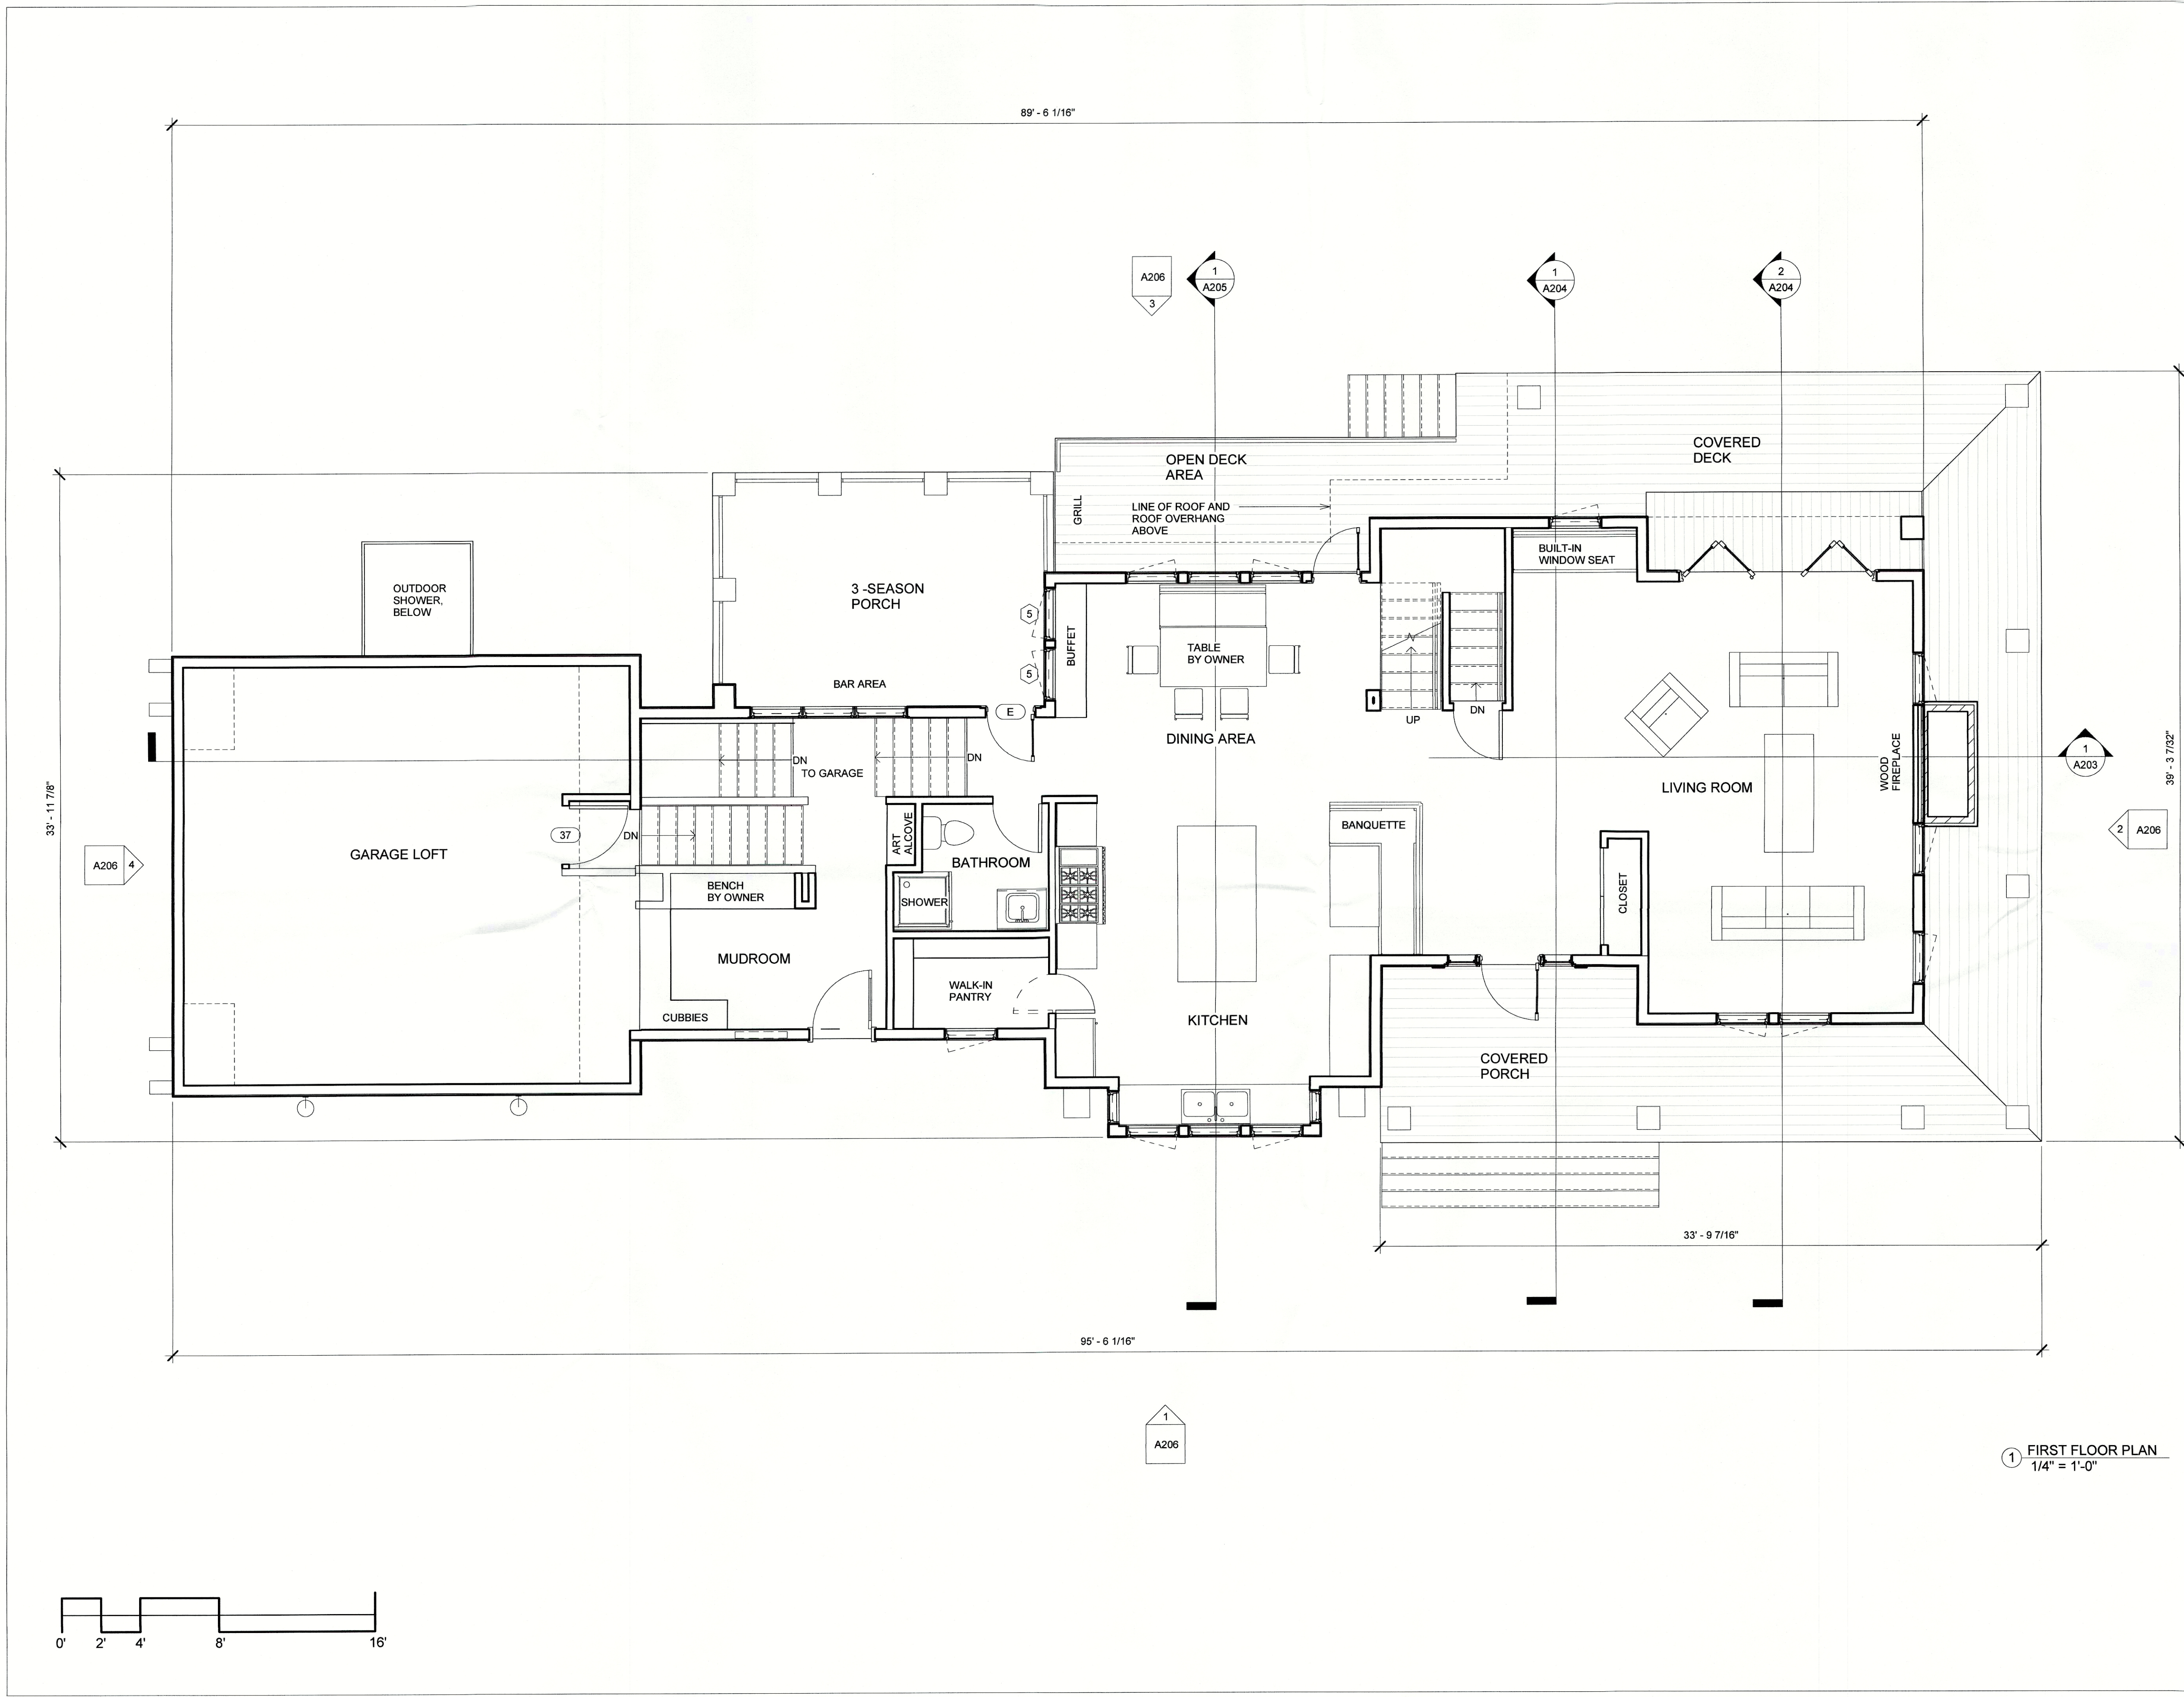

HOADLEY MARTINEZ ARCHITECTS
AND PLANNERS, INC
3 STAGECOACH WAY
COHASSET, MA 02025
PH 781 383 0188
WWW.HOADLEYMARTINEZ.COM

PERMIT SET

No.	Description	Date

DEVIN RESIDENCE
46 SUMMIT AVE, HULL MA 02045

FIRST FLOOR

Project Number	Project Number
Date	Issue Date
Drawn By	Author
Checked By	Checker

A101

Scale 1/4" = 1'-0"

1 FIRST FLOOR PLAN
1/4" = 1'-0"



HOADLEY MARTINEZ ARCHITECTS
AND PLANNERS, INC
3 STAGECOACH WAY
COHASSET, MA 02025
PH 781 383 0188
WWW.HOADLEYMARTINEZ.COM

PERMIT SET

No.	Description	Date

DEVIN RESIDENCE
46 SUMMIT AVE, HULL MA 02045


SECOND FLOOR

Project Number	Project Number
Date	Issue Date
Drawn By	Author
Checked By	Checker


A102


Scale 1/4" = 1'-0"

6/3/2020 4:08:17 PM

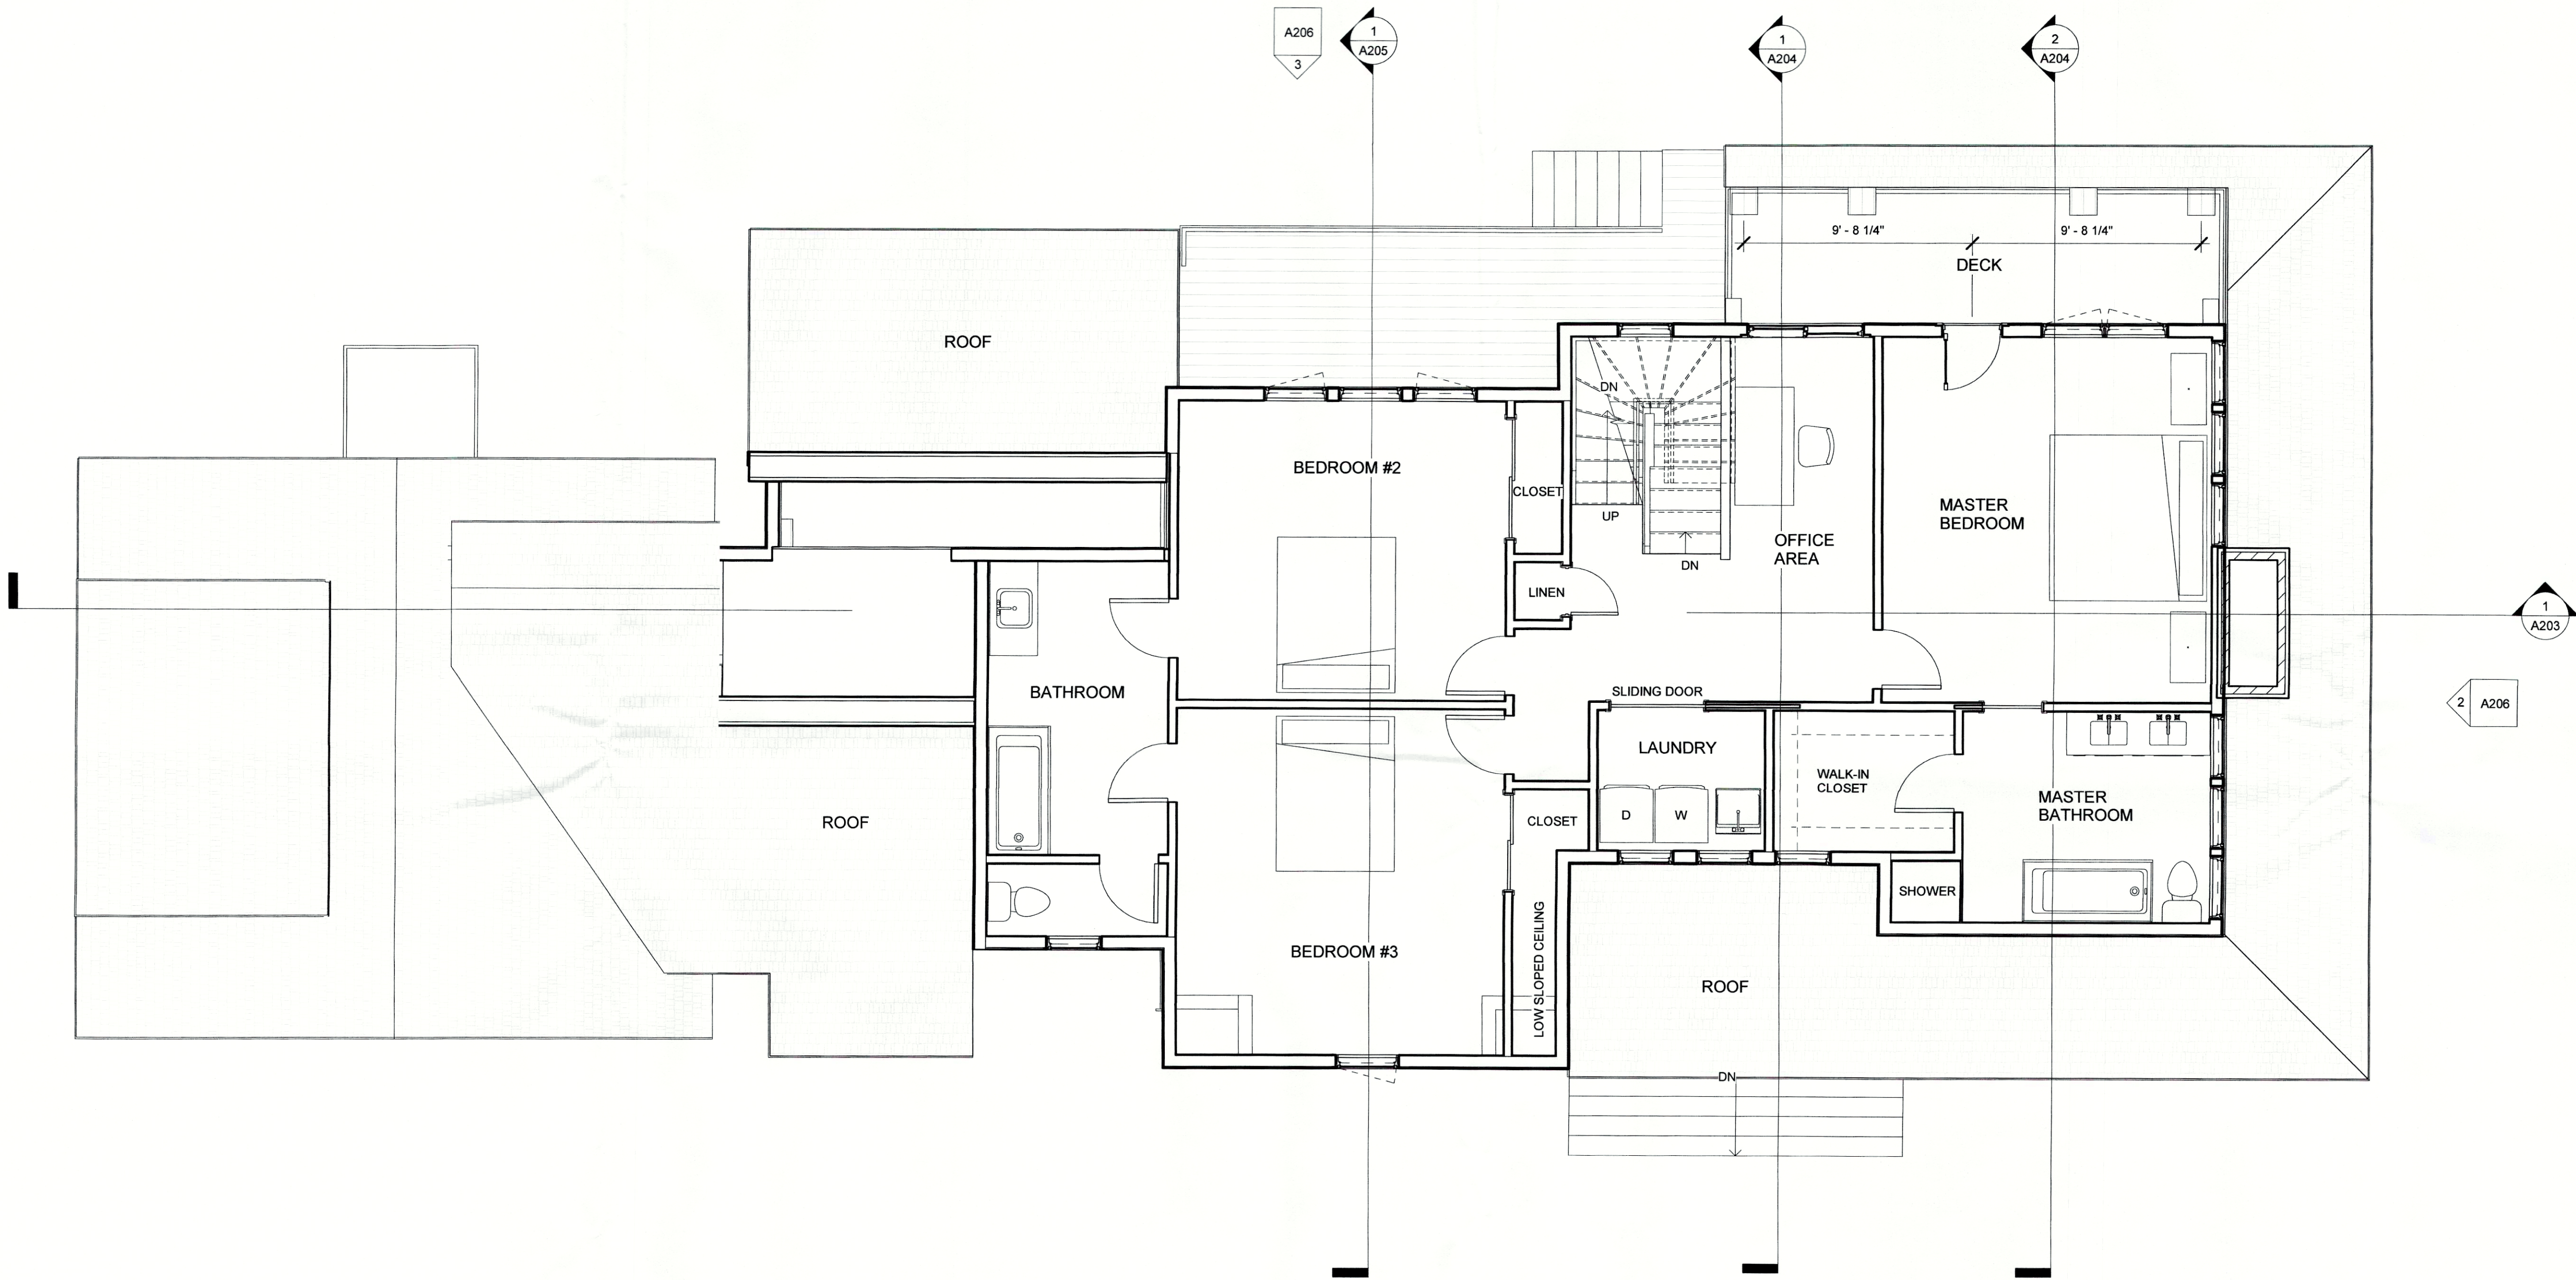

1 SECOND FLOOR PLAN
1/4" = 1'-0"

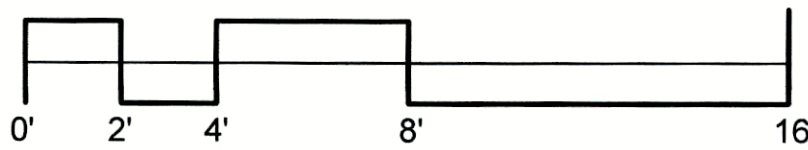

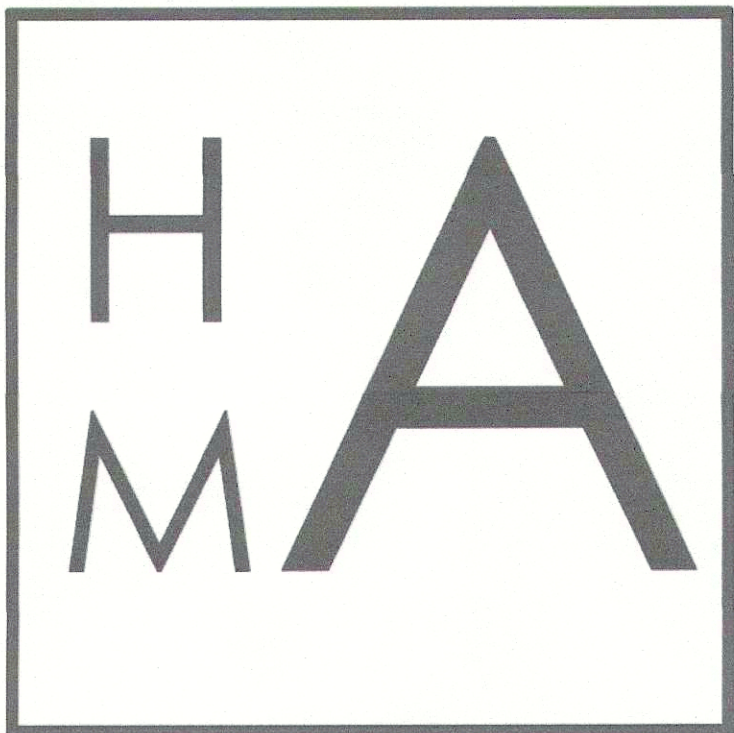

HOADLEY MARTINEZ ARCHITECTS
AND PLANNERS, INC

3 STAGECOACH WAY
COHASSET, MA 02025

PH 781 383 0188

WWW.HOADLEYMARTINEZ.COM

PERMIT SET

No.	Description	Date

DEVIN RESIDENCE



46 SUMMIT AVE, HULL MA 02045

PENTHOUSE/
ROOF DECK


Project Number	Project Number
Date	Issue Date
Drawn By	Author
Checked By	Checker

A103



Scale	1/4" = 1'-0"
-------	--------------

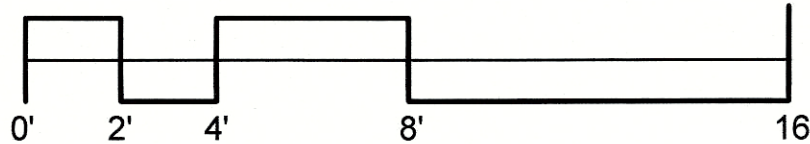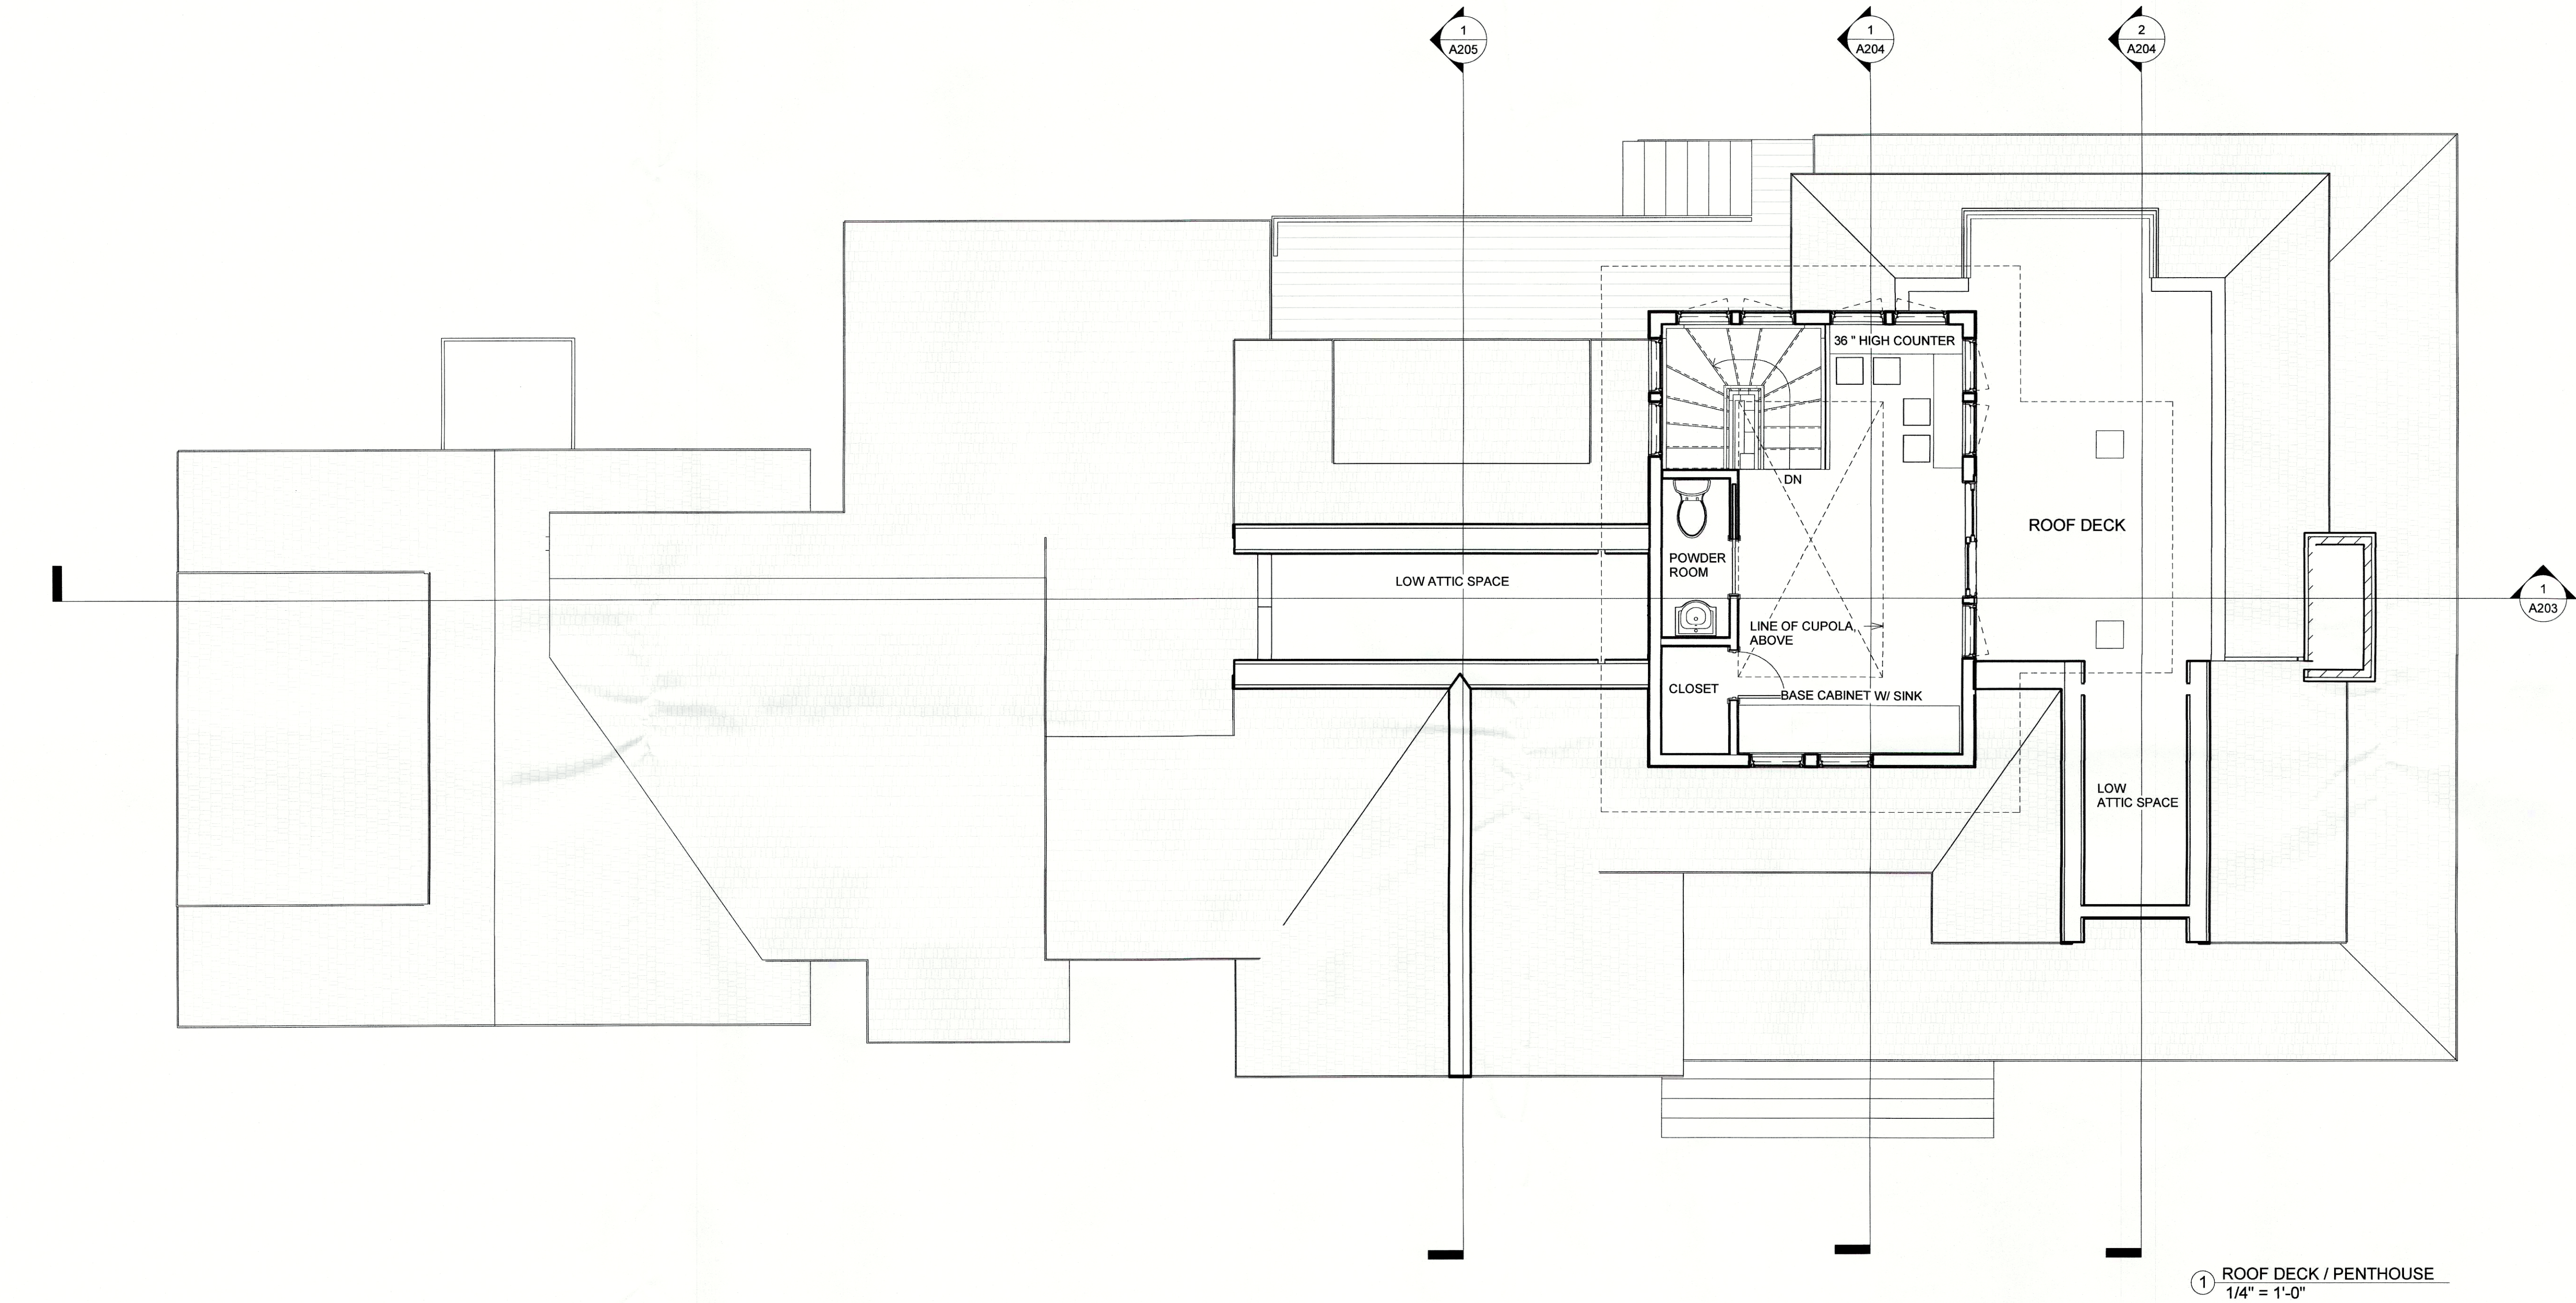

1 ROOF DECK / PENTHOUSE
1/4" = 1'-0"

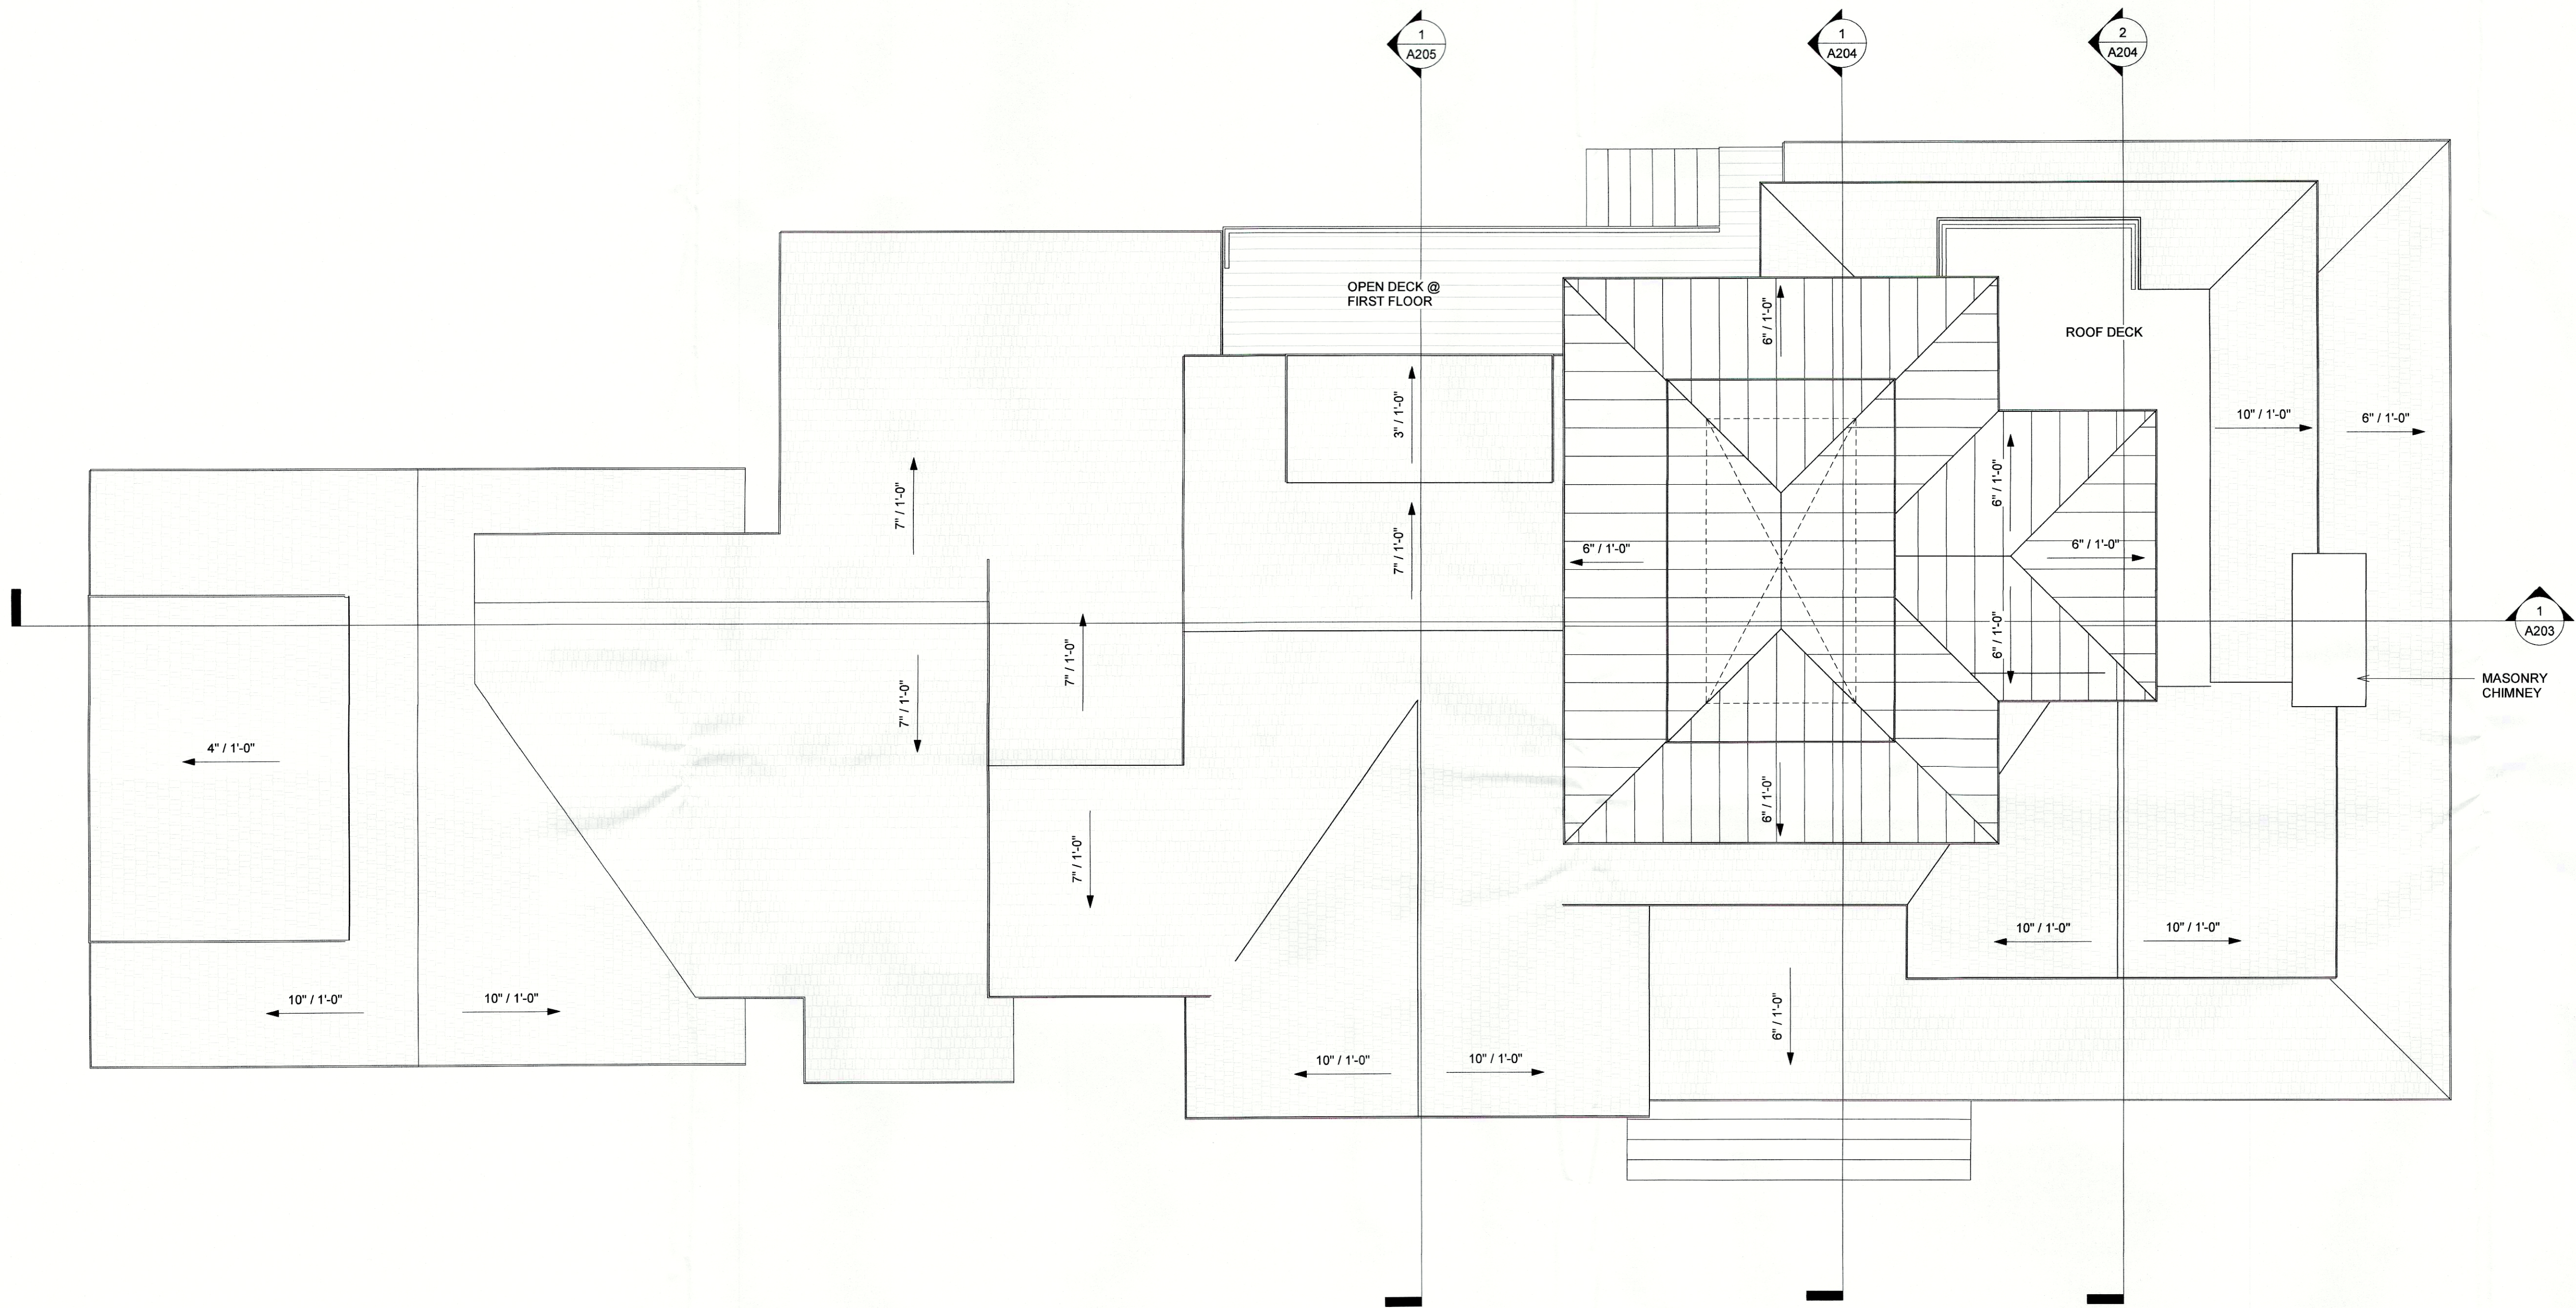

① ROOF PLAN
1/4" = 1'-0"

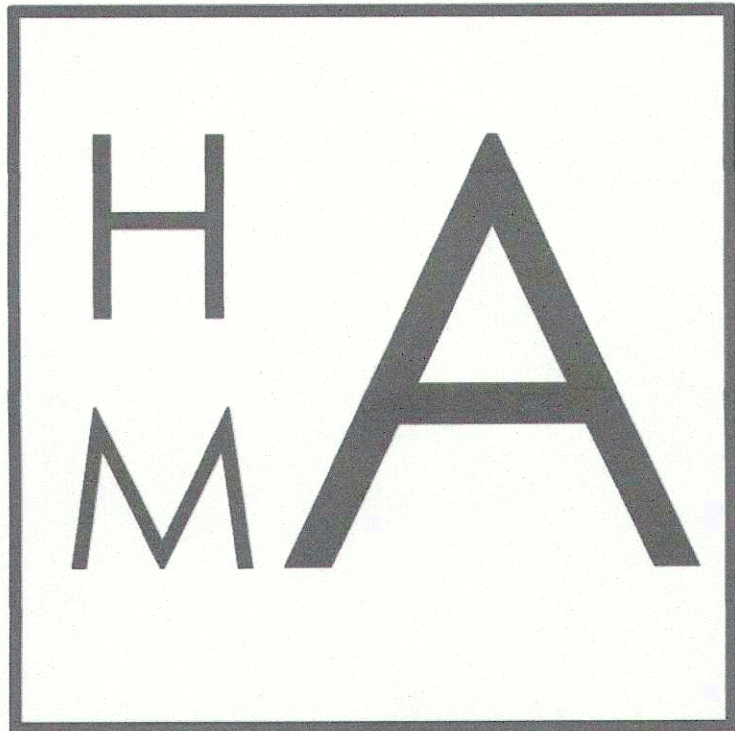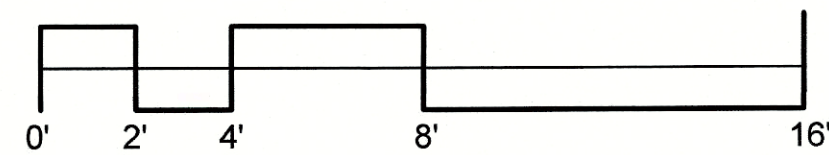

HOADLEY MARTINEZ ARCHITECTS
AND PLANNERS, INC.
3 STAGECOACH WAY
COHASSET, MA 02025
PH 781 383 0188
WWW.HOADLEYMARTINEZ.COM

PERMIT SET

No.	Description	Date

DEVIN RESIDENCE
46 SUMMIT AVE, HULL MA 02045

ROOF PLAN

Project Number	Project Number
Date 5-20-2020	Issue Date
Drawn By	Author
Checked By	Checker

A104

Scale	1/4" = 1'-0"
-------	--------------



HOADLEY MARTINEZ ARCHITECTS
AND PLANNERS, INC
3 STAGECOACH WAY
COHASSET, MA 02025
PH 781 383 0188
WWW.HOADLEYMARTINEZ.COM

PERMIT SET

No.	Description	Date

DEVIN RESIDENCE
46 SUMMIT AVE, HULL MA 02045

EAST / NORTH
ELEVATION

Project Number	Project Number
Date	Issue Date
Drawn By	Author
Checked By	Checker


A201

Scale	3/16" = 1'-0"
-------	---------------


6/3/2020 4:08:42 PM




① EAST ELEVATION
3/16" = 1'-0"

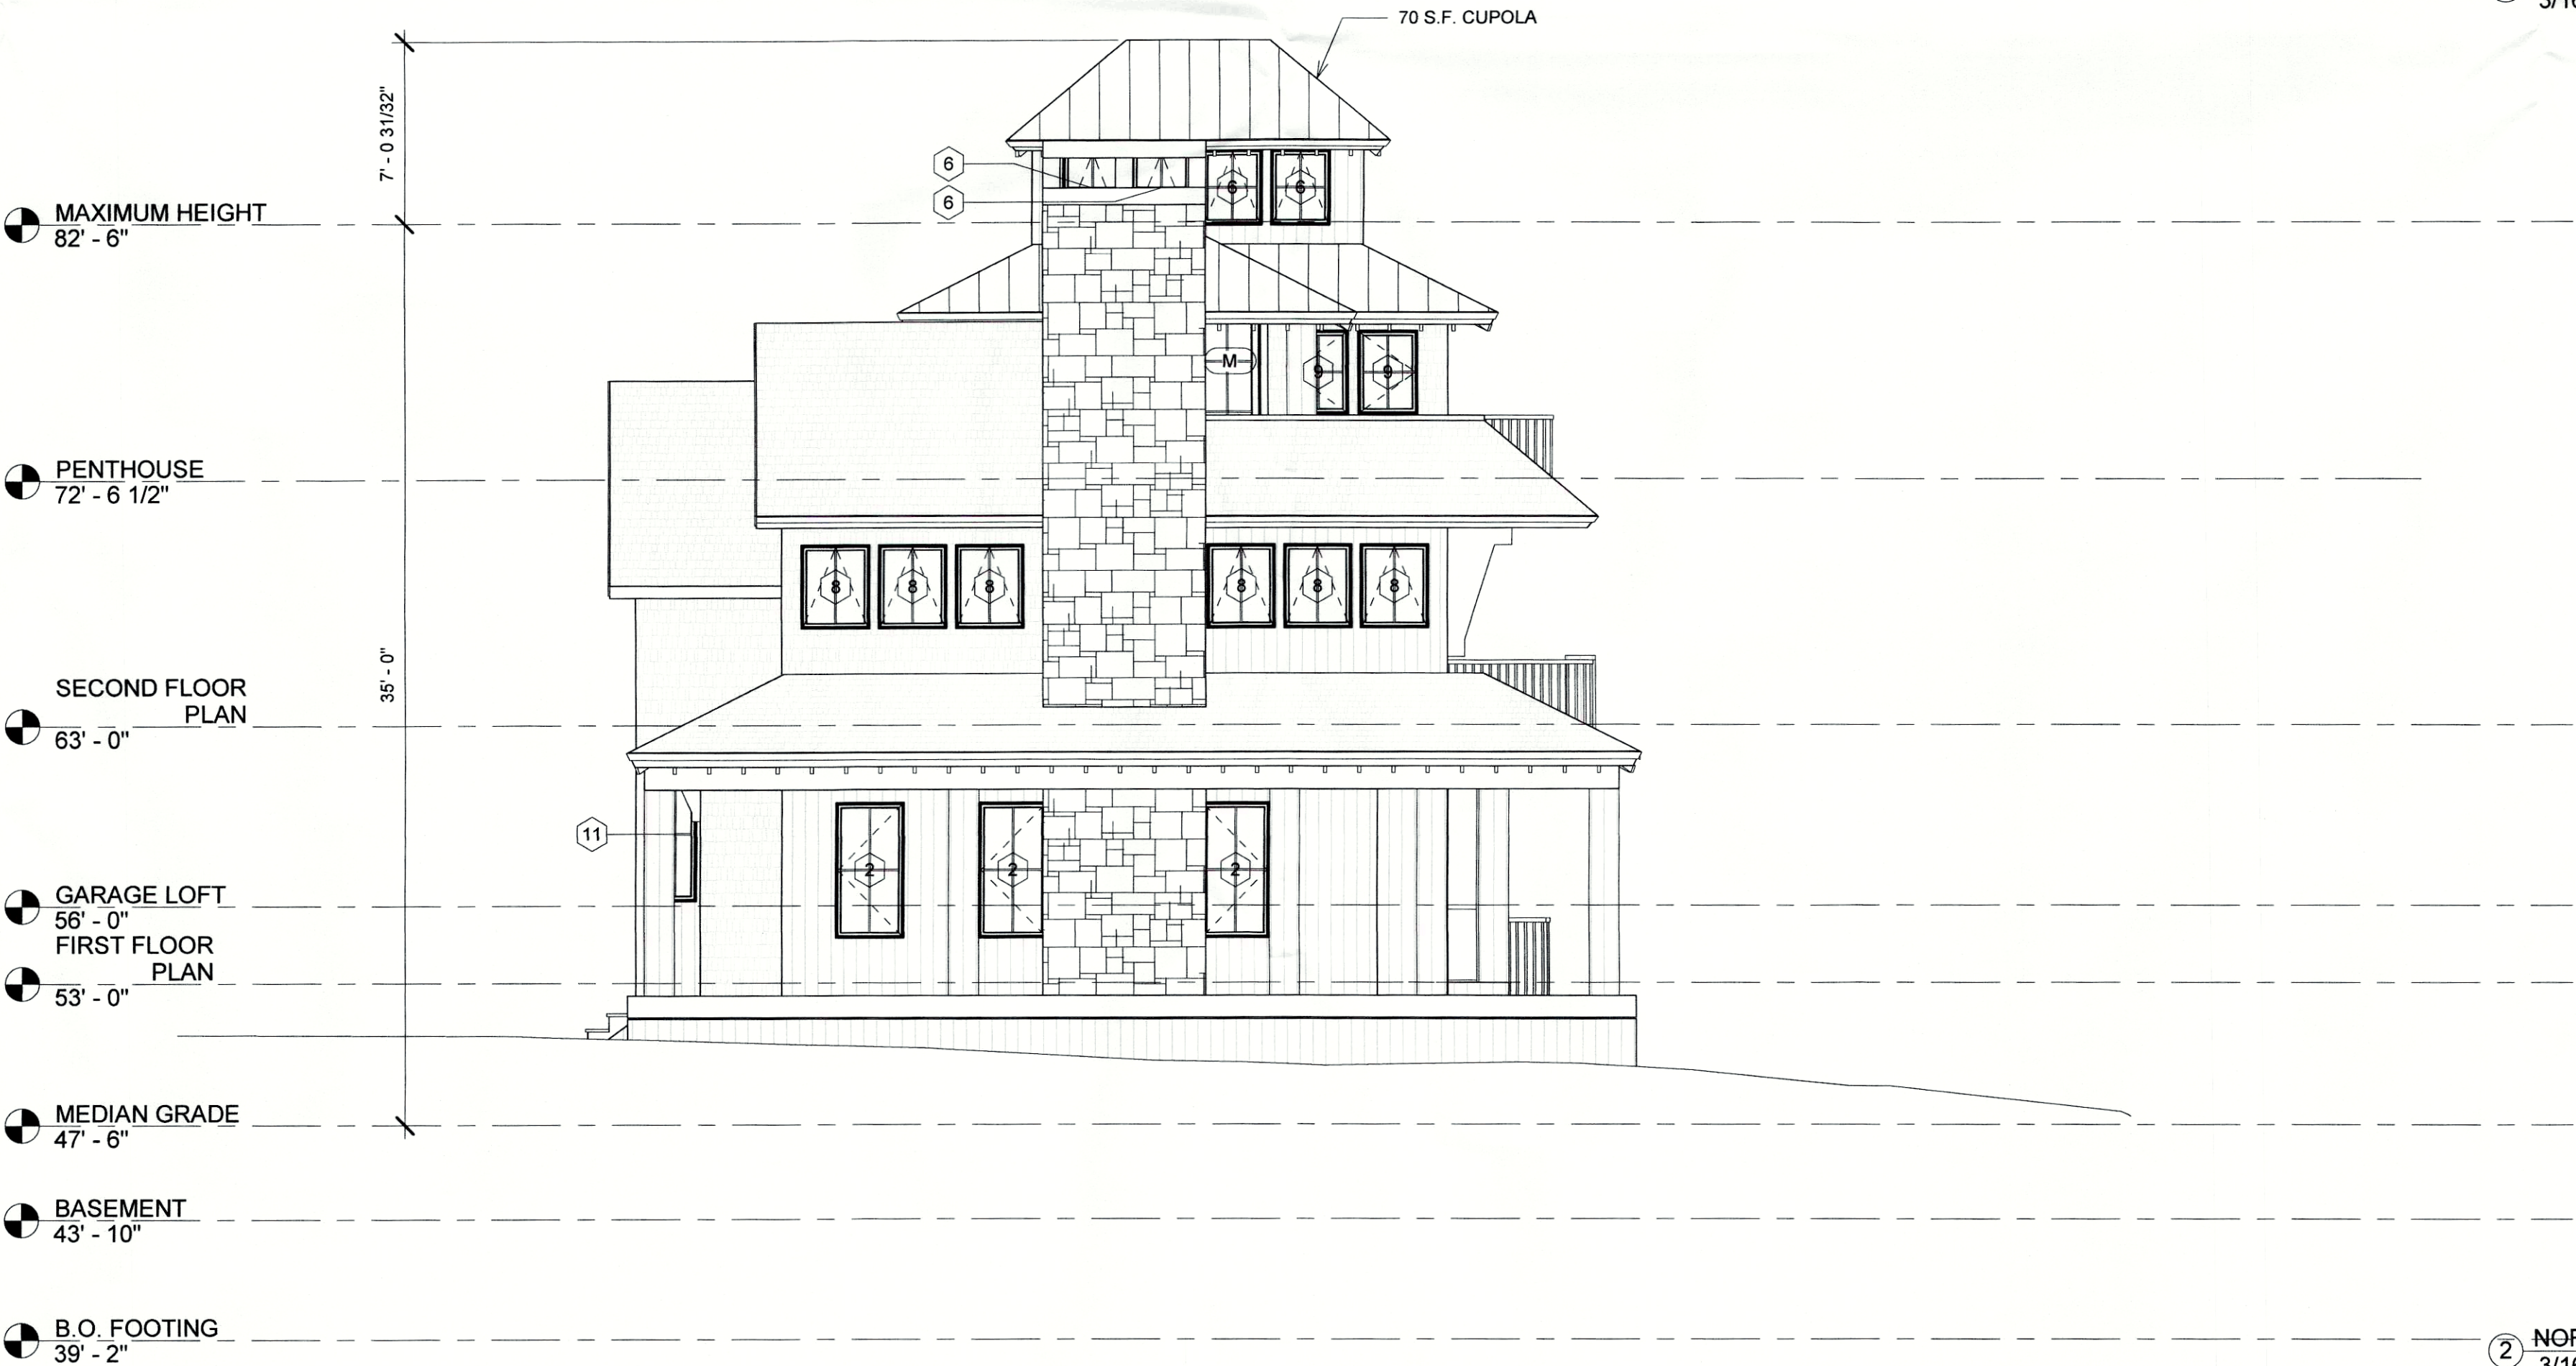

② NORTH ELEVATION
3/16" = 1'-0"

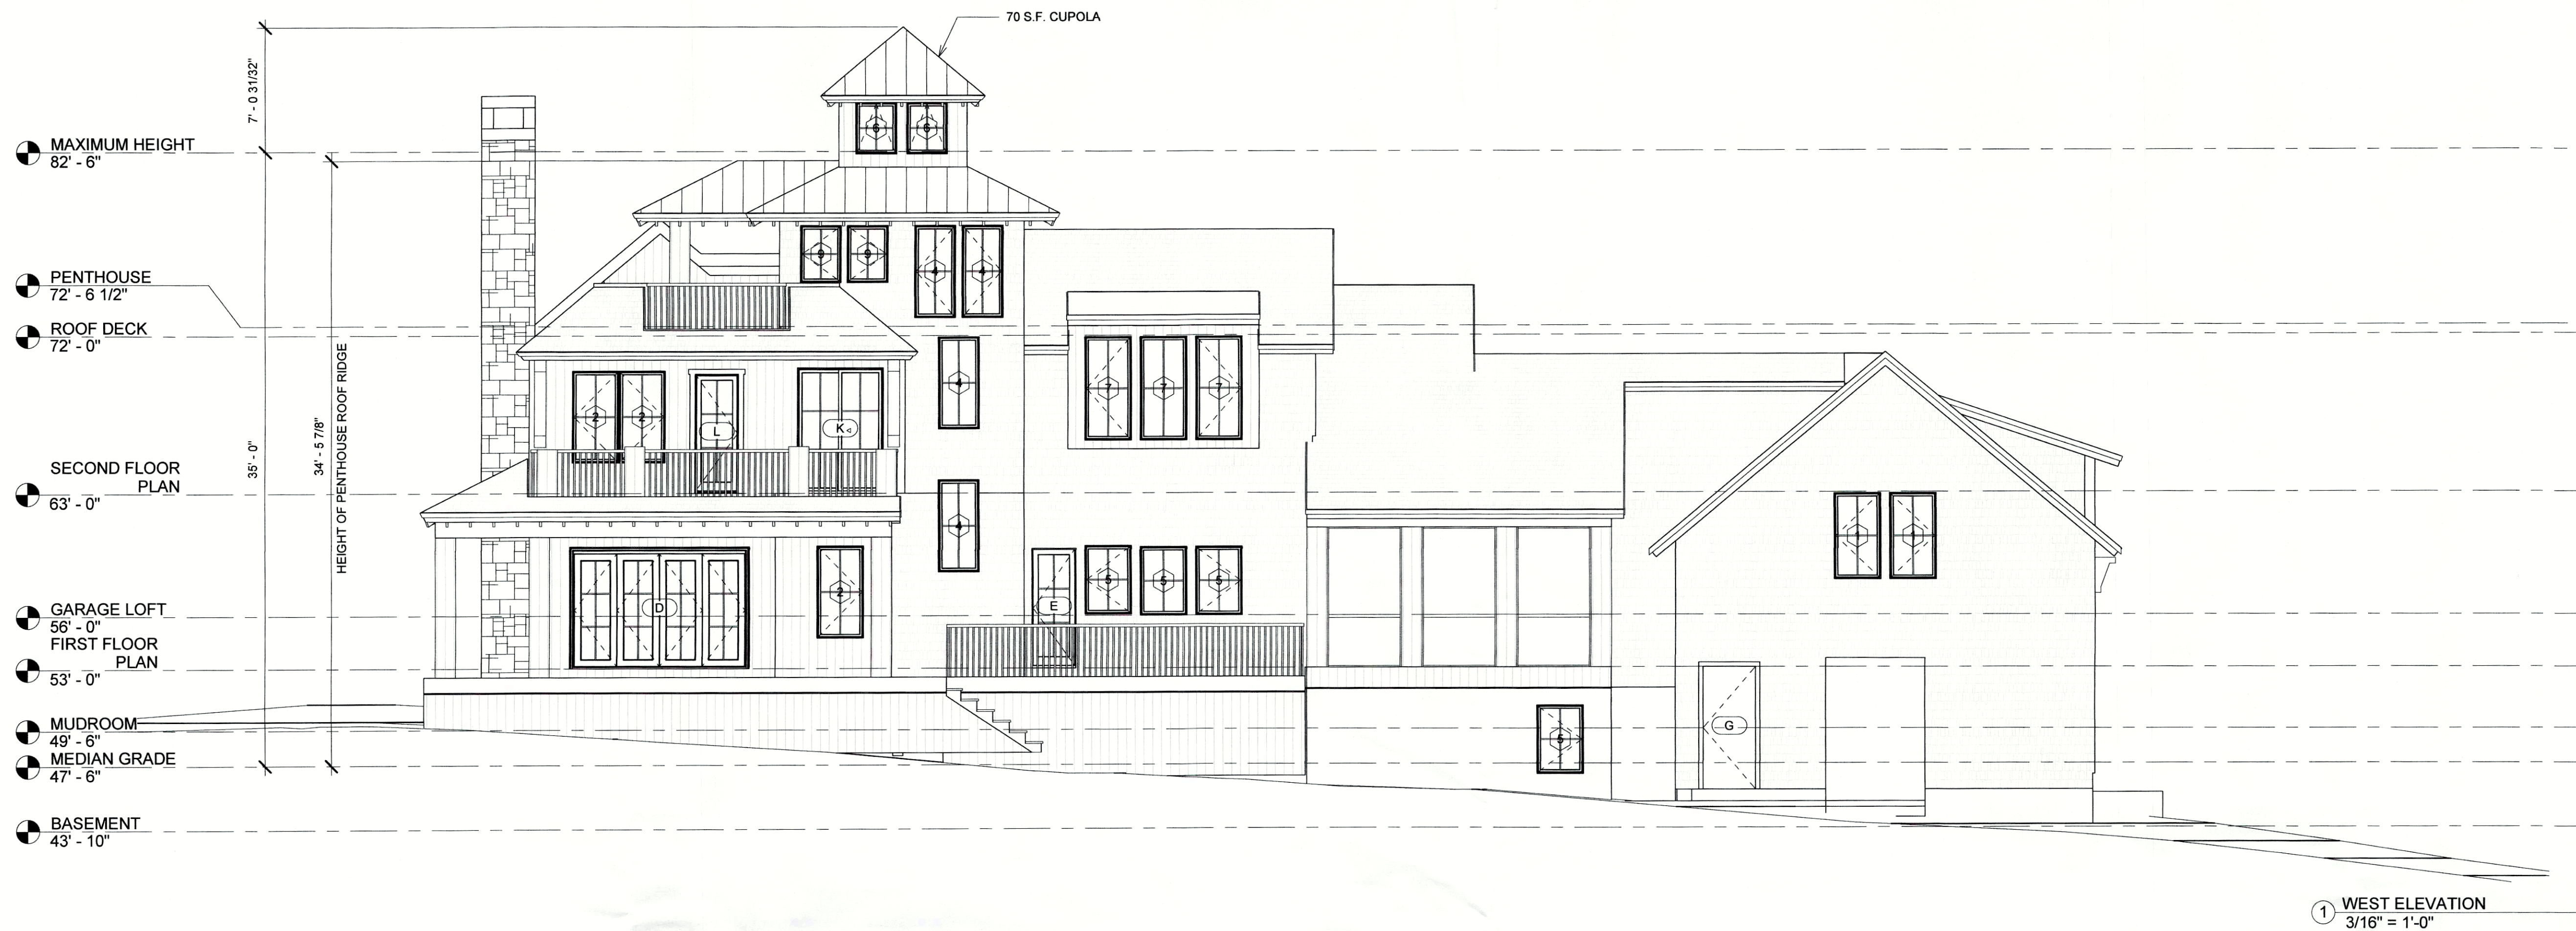

① WEST ELEVATION
3/16" = 1'-0"

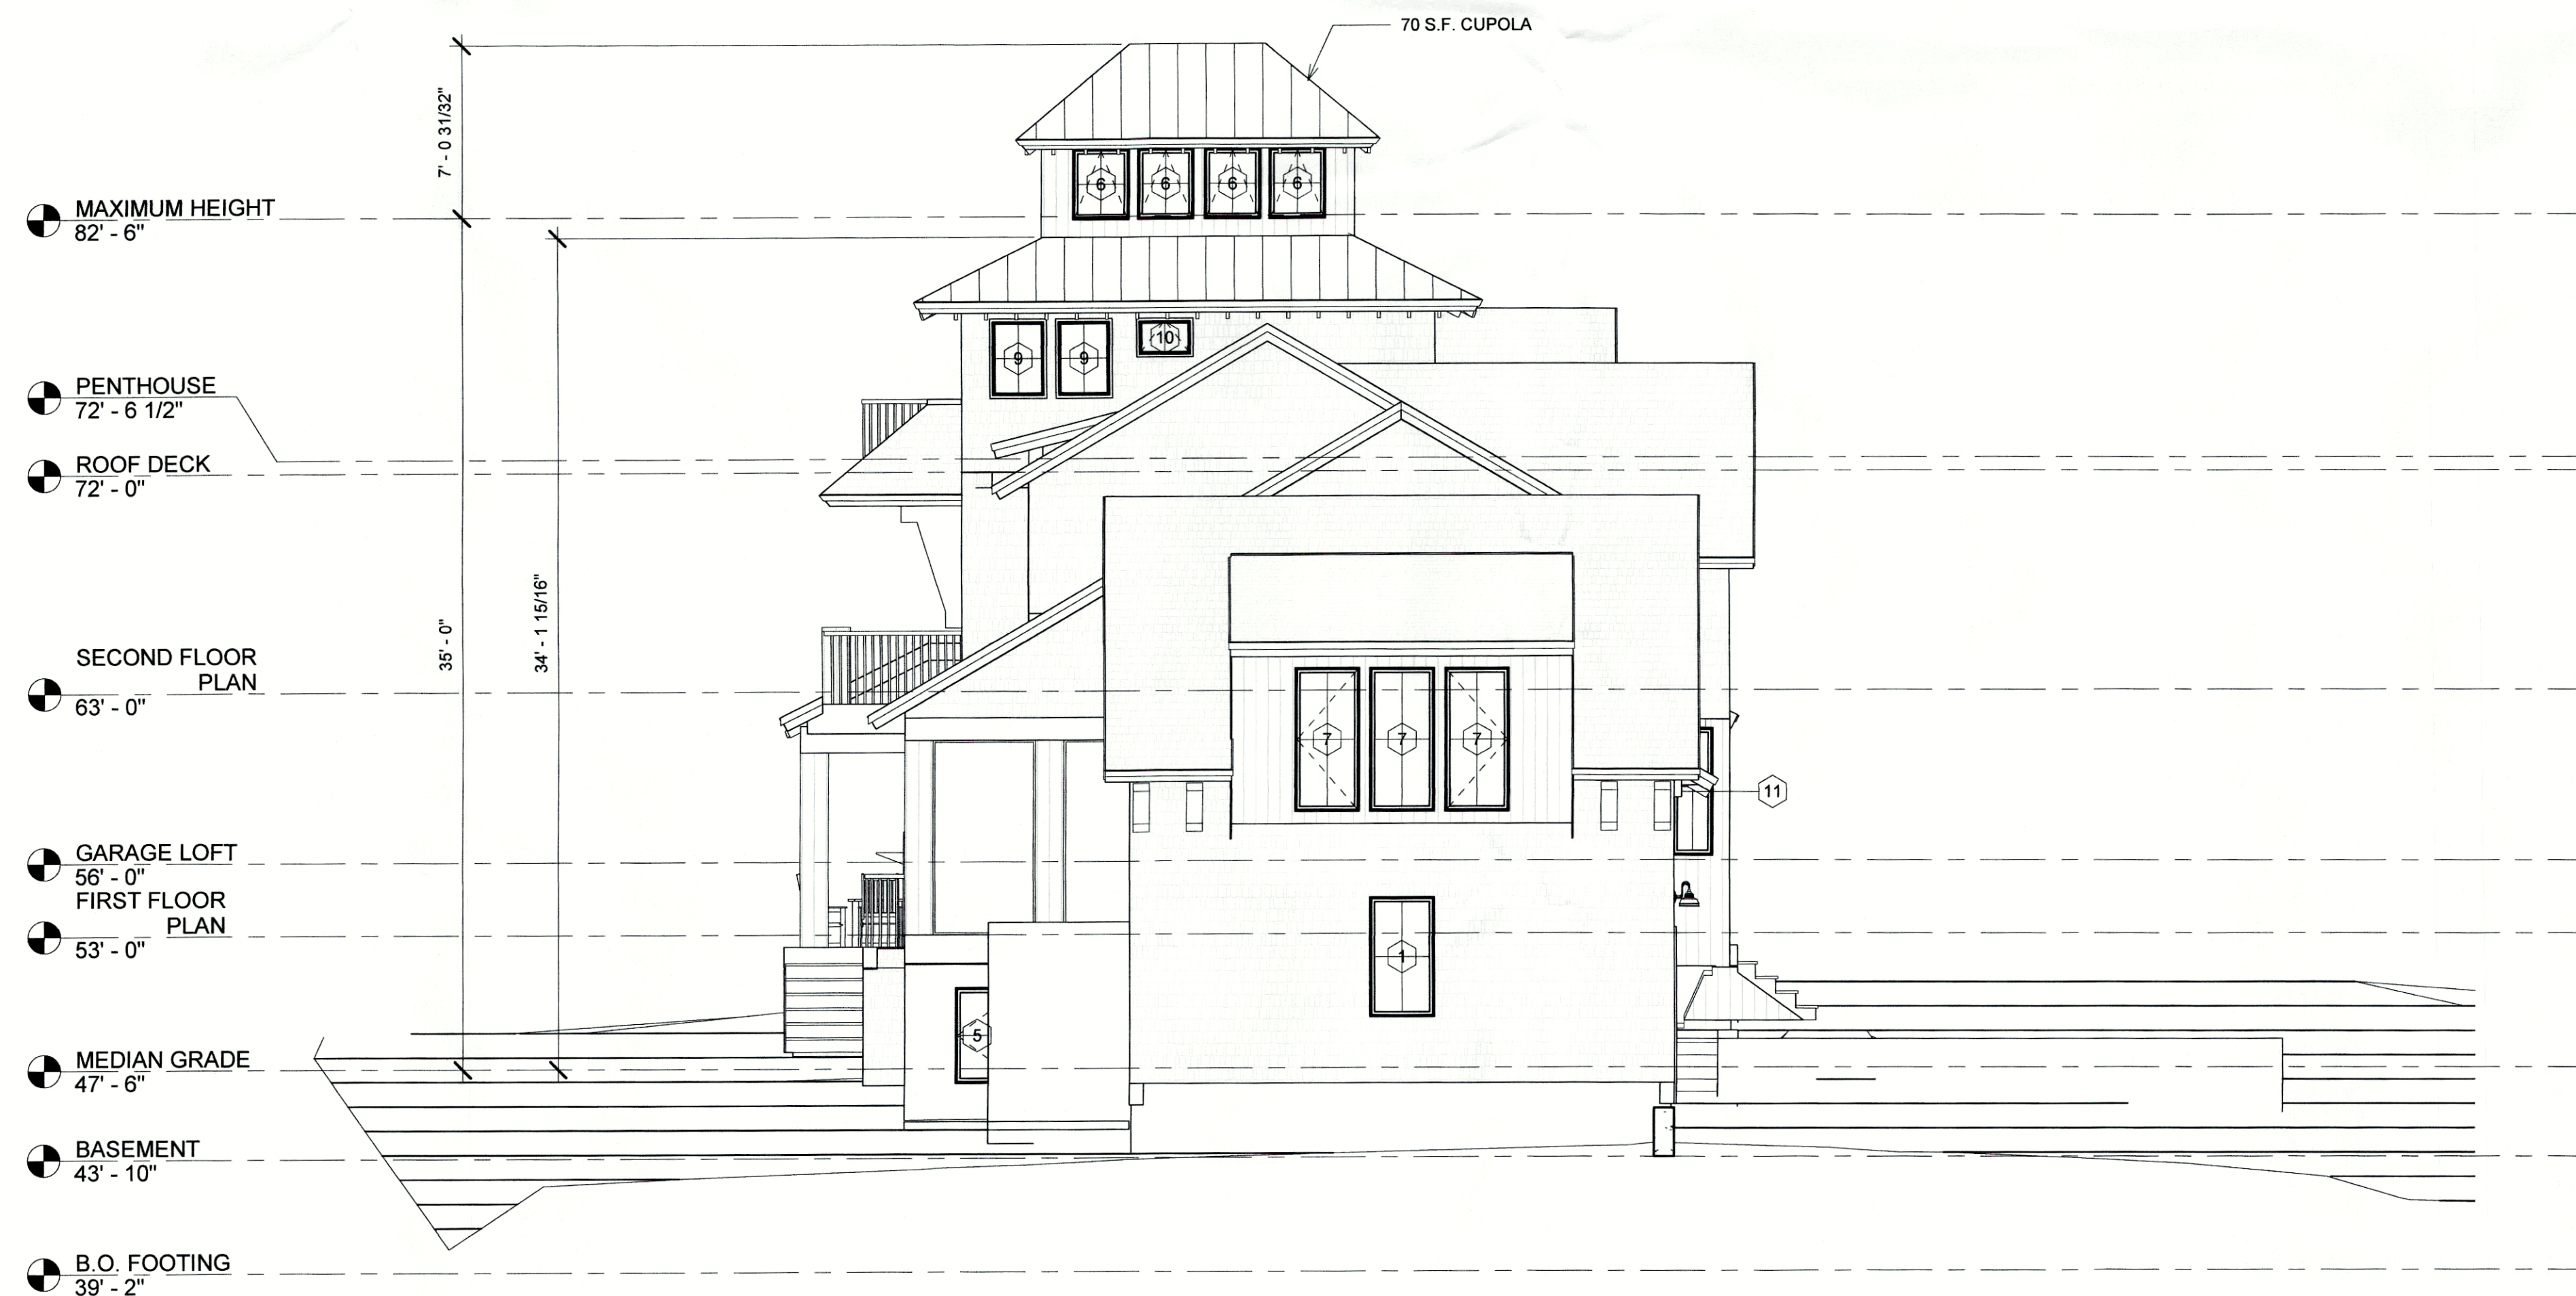

② SOUTH ELEVATION
3/16" = 1'-0"



HOADLEY MARTINEZ ARCHITECTS
AND PLANNERS, INC.

3 STAGECOACH WAY
COHASSET, MA 02025

PH 781 383 0188

WWW.HOADLEYMARTINEZ.COM

PERMIT SET

No.	Description	Date

DEVIN RESIDENCE

46 SUMMIT AVE, HULL MA 02045

WEST / SOUTH ELEVATION

Project Number	Project Number
Date	Issue Date
Drawn By	Author
Checked By	Checker


A202

Scale	3/16" = 1'-0"
-------	---------------


6/3/2020 4:08:49 PM



LOCUST PLAN_ EXISTING

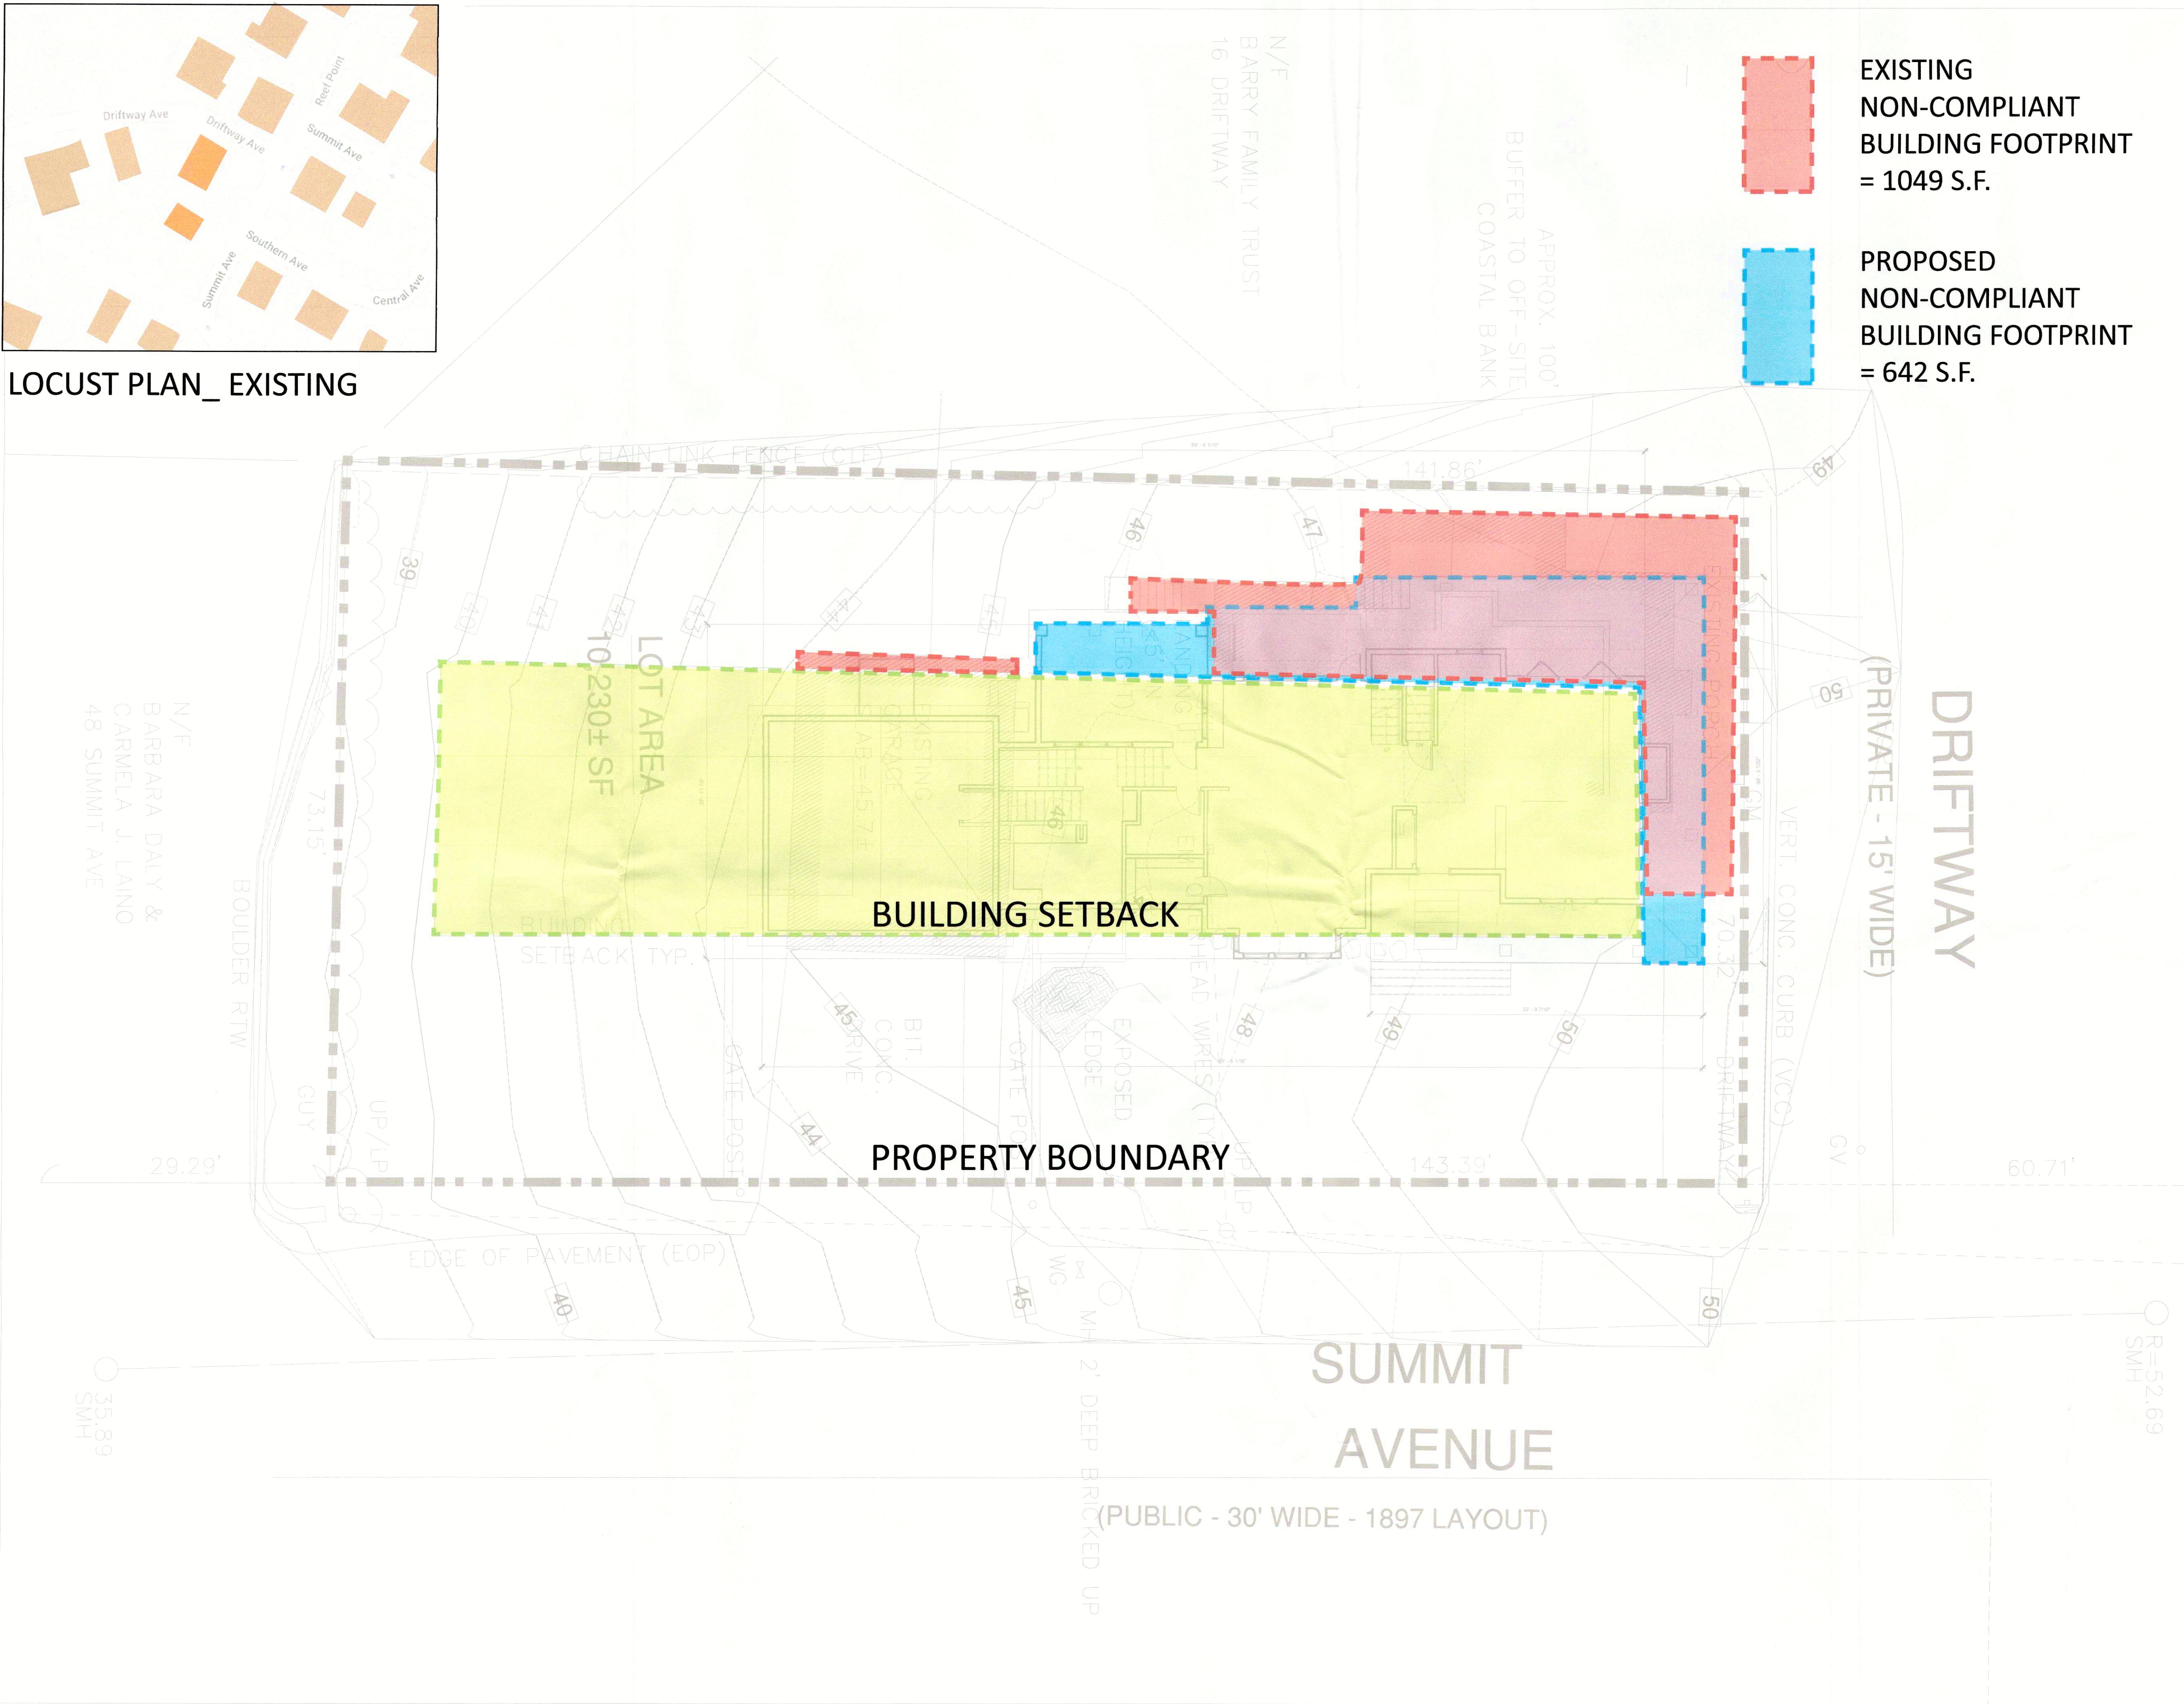

EXISTING
NON-COMPLIANT
BUILDING FOOTPRINT
= 1049 S.F.

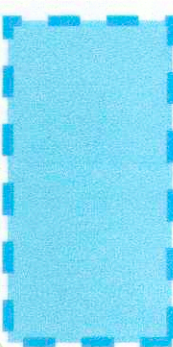

PROPOSED
NON-COMPLIANT
BUILDING FOOTPRINT
= 642 S.F.



HOADLEY MARTINEZ ARCHITECTS
AND PLANNERS, INC

3 STAGECOACH WAY
COHASSET, MA 02025

PH 781 383 0188

WWW.HOADLEYMARTINEZ.COM

No.	Description	Date

DEVIN RESIDENCE

46 SUMMIT AVE, HULL MA 02045

ANALYSIS

Project Number	Project Number
Date 6/5/2020	Issue Date
Drawn By	Author
Checked By	Checker

A208

Scale 1/8"= 1'-0"